BOUNDARY SURVEY

OF A PARCEL OF LAND BEING PART OF FRACTION SECTION EIGHTEEN (18), TOWN SEVEN (7) NORTH, RANGE TEN (10) EAST, IN MONCLOVA TOWNSHIP, LUCAS COUNTY, OHIO.
PREPARED FOR AND AT THE REQUEST
OF MS. WILMA BOX

GRAPHIC SCALE

30 0 15 30 60 120

(IN FEET)
1 inch = 30 ft.

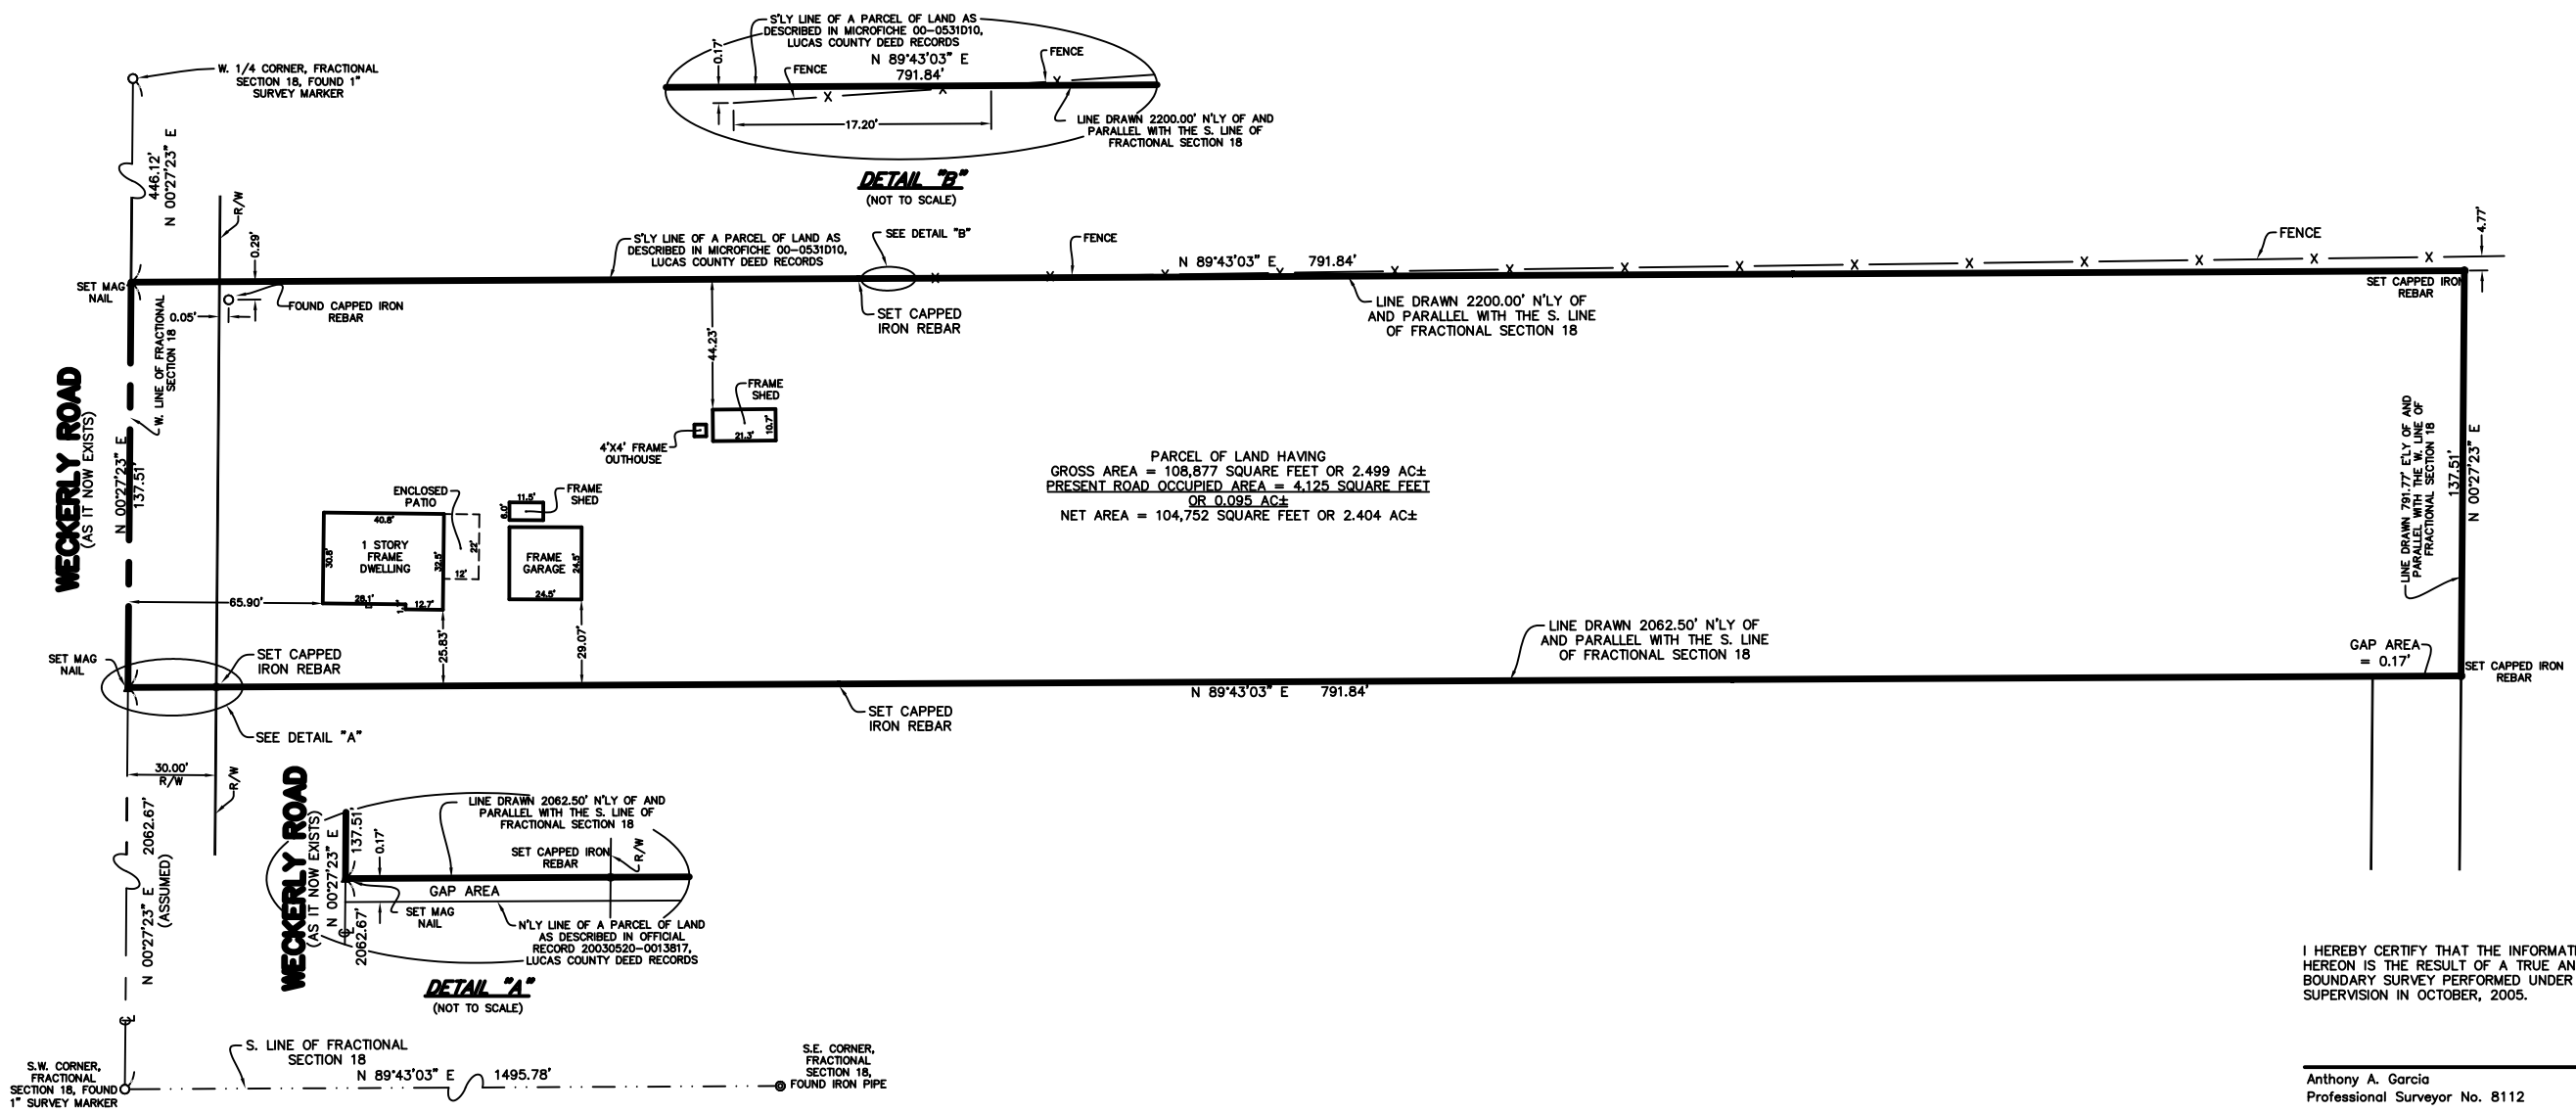

I HEREBY CERTIFY THAT THE INFORMATION SHOWN HEREON IS THE RESULT OF A TRUE AND ACCURATE BOUNDARY SURVEY PERFORMED UNDER MY SUPERVISION IN OCTOBER, 2005.

STATE OF OHIO ANTHONY A. GARCIA 8112 REGISTERED SURVEYOR

Anthony A. Garcia Date
Professional Surveyor No. 8112

Saneholtz & Associates, LLC

P.O. Box 2628 Whitehouse, OH 43571
Phone: (419) 877-0400
Fax: (419) 877-1140
Mobile: (419) 350-8818
E-Mail: ss@saneholtz.com

P.O. Box 964 Bryan, OH 43506
Phone: (419) 636-5828
Fax: (419) 636-5838
Mobile: (419) 438-2566
E-Mail: pj@saneholtz.com

REV.	DESCRIPTION	BY	DATE

JOB NAME: 4049 WECKERLY ROAD	JOB NUMBER: 051S00941	DRAWN BY: TAG
	SCALE: 1" = 30'	SURVEY BY: JS
	DATE: 10/27/05	CHECKED BY: SNS
CLIENT NAME: MS. WILMA BOX	OUPS TICKET NUMBER: - - -	
DESCRIPTION: BOUNDARY SURVEY	DRAWING NAME: 051-00941FB00A1	SHEET 1 of 1